SCALE: 1" = 1200'

SHEET 1 OF 1 SHEET

EXHIBIT B
DEPICTION OF THE PROPERTY AND AREA C

IN THE CITY OF LOS ANGELES
COUNTY OF LOS ANGELES, STATE OF CALIFORNIA

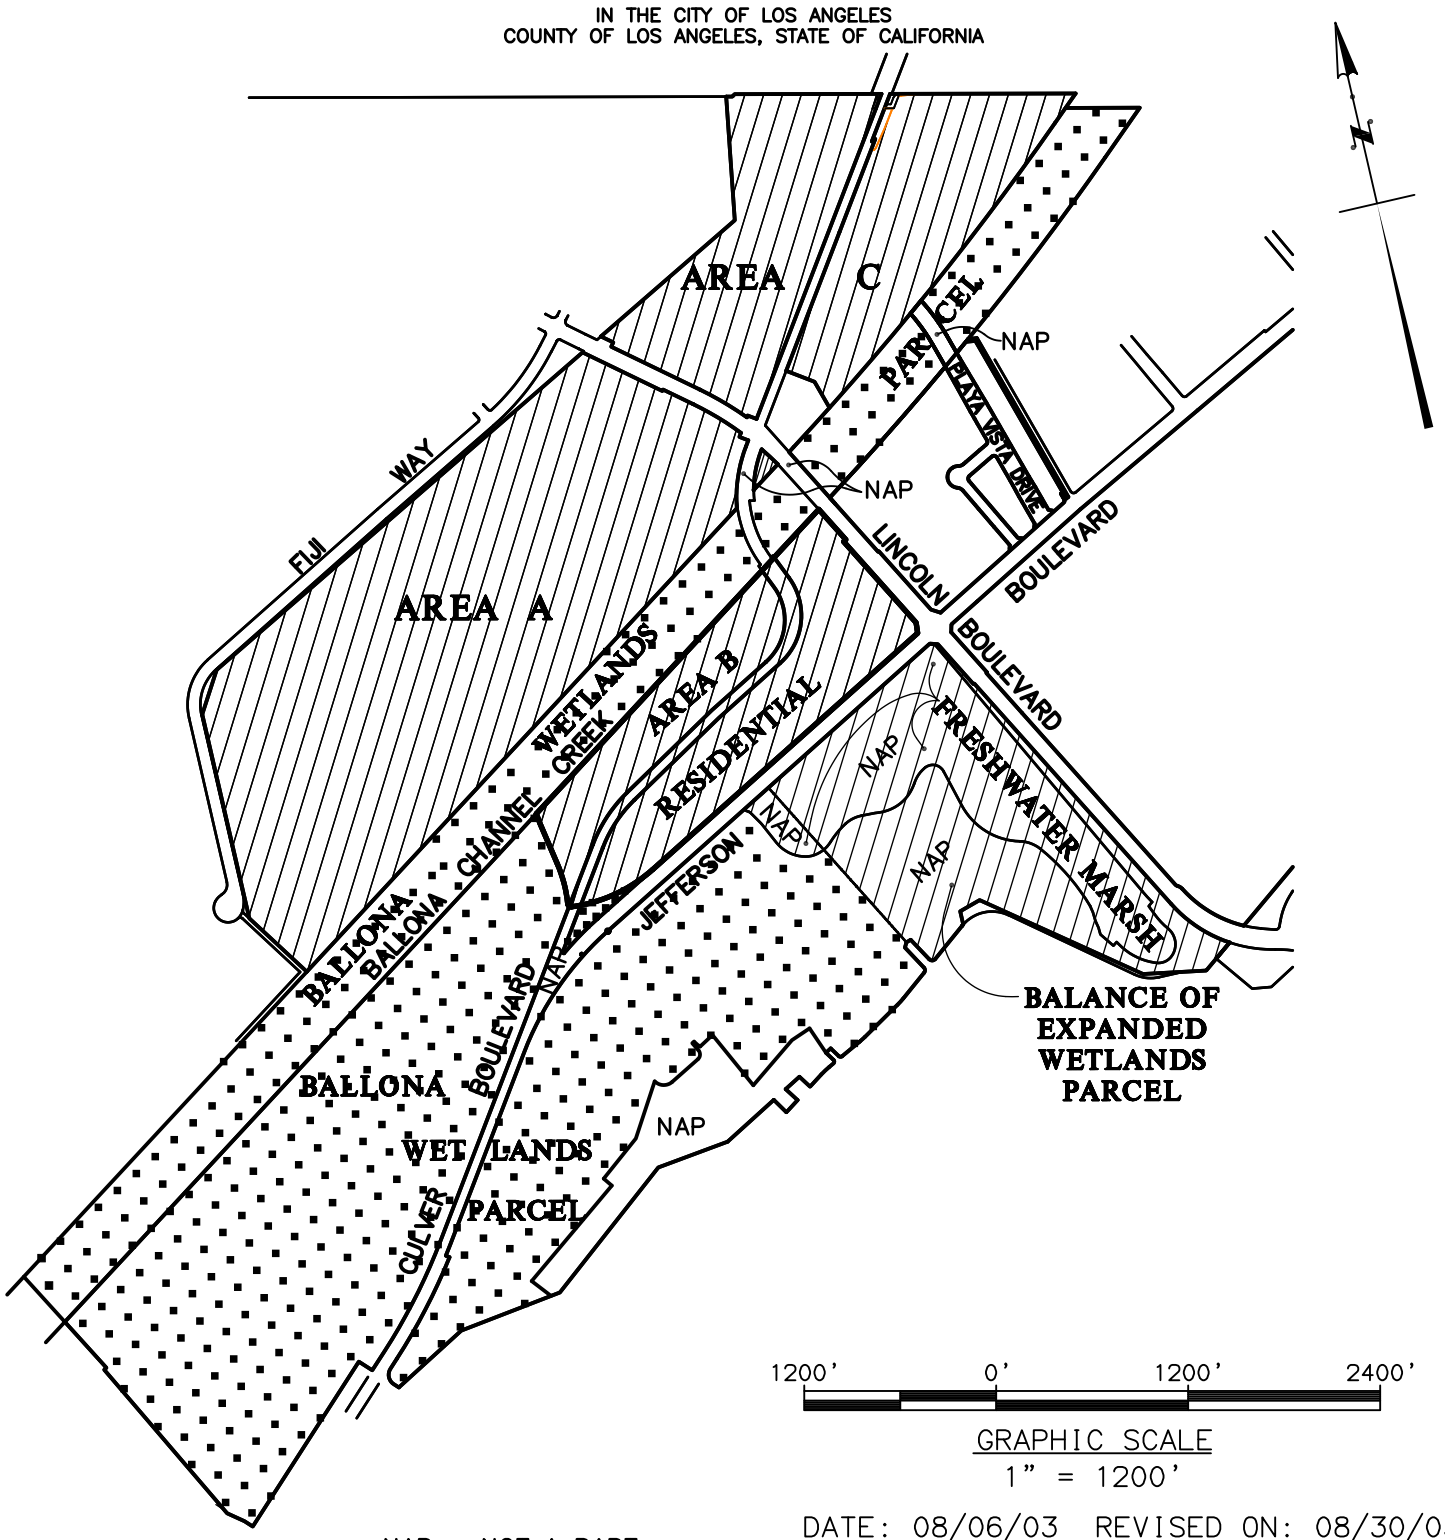

NAP = NOT A PART

1200' 0' 1200' 2400'

GRAPHIC SCALE
1" = 1200'

DATE: 08/06/03 REVISED ON: 08/30/03
JOB No: 1PCC0205.27

Plotted: 08/30/03 05:45:29 W:\PVista\AREAB-MP\ENGR\EXHIBIT\PL\PV1381-19.dwg JChiappe

Playa Capital Company, LLC
Playa Vista Development

PV 1381-19

PSOMAS
11444 West Olympic Boulevard
Suite 750
West Los Angeles, CA 90064
(310) 954-3700 (310) 954-3777 (FAX)